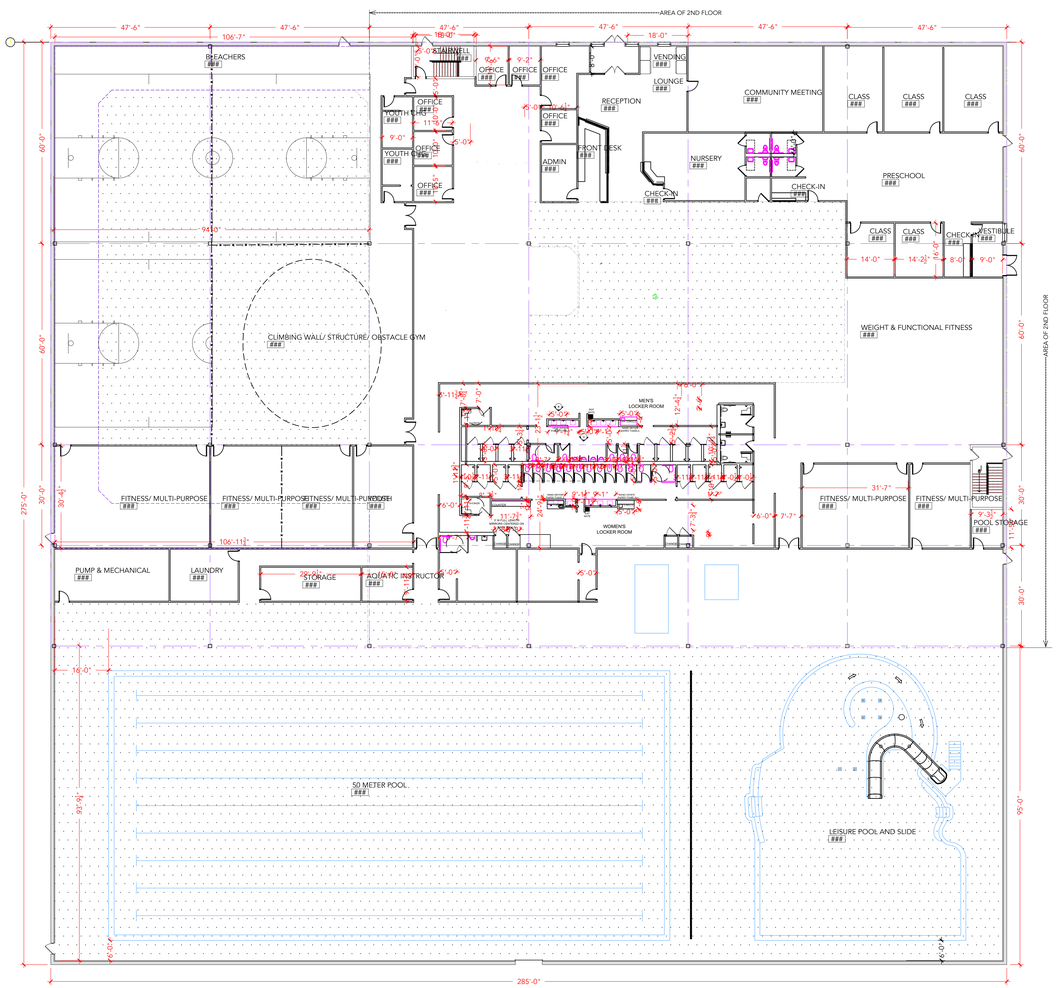

FIRST FLOOR

River Ridge Rec Facility
5/21/19 KD
1st Floor
approx. 78,375 SQFT

Click to access3D model

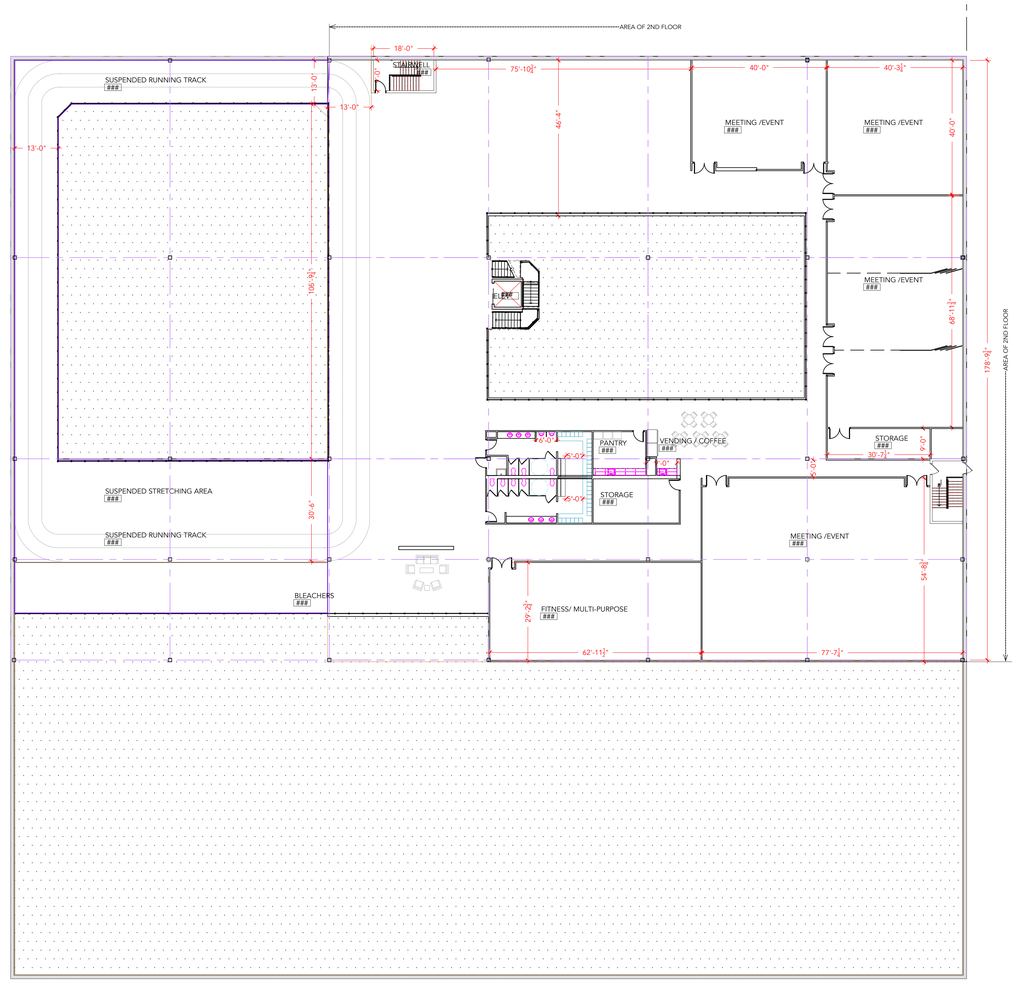

SECOND FLOOR

River Ridge Rec Facility
5/21/19 KD
2nd Floor
approx. 35,000 SQFT

Click to access3D model

BUILDING NOTES:
FIRST FLOOR CEILING HT - 15'
SECOND FLOOR CEILING HEIGHT - 12'

= INDICATES OPEN FROM DECK TO RAFTERS

merritt
CONSTRUCTION SERVICES
2666 LORD BALTIMORE DRIVE BALTIMORE, MD 21244
PHONE 410-298-2000 | FAX 1-410-298-2044 www.MerrittProperties.com

RIVER RIDGE REC FACILITY

DATE BID :

REV	DATE	DESCRIPTION	INT

PROJECT NO:
PWC REC FLOOR PLAN

ABBUILT DRAWN BY:
XX

SCALE:
1/16" = 1'

TITLE:

SPACE PLAN
-

1
1